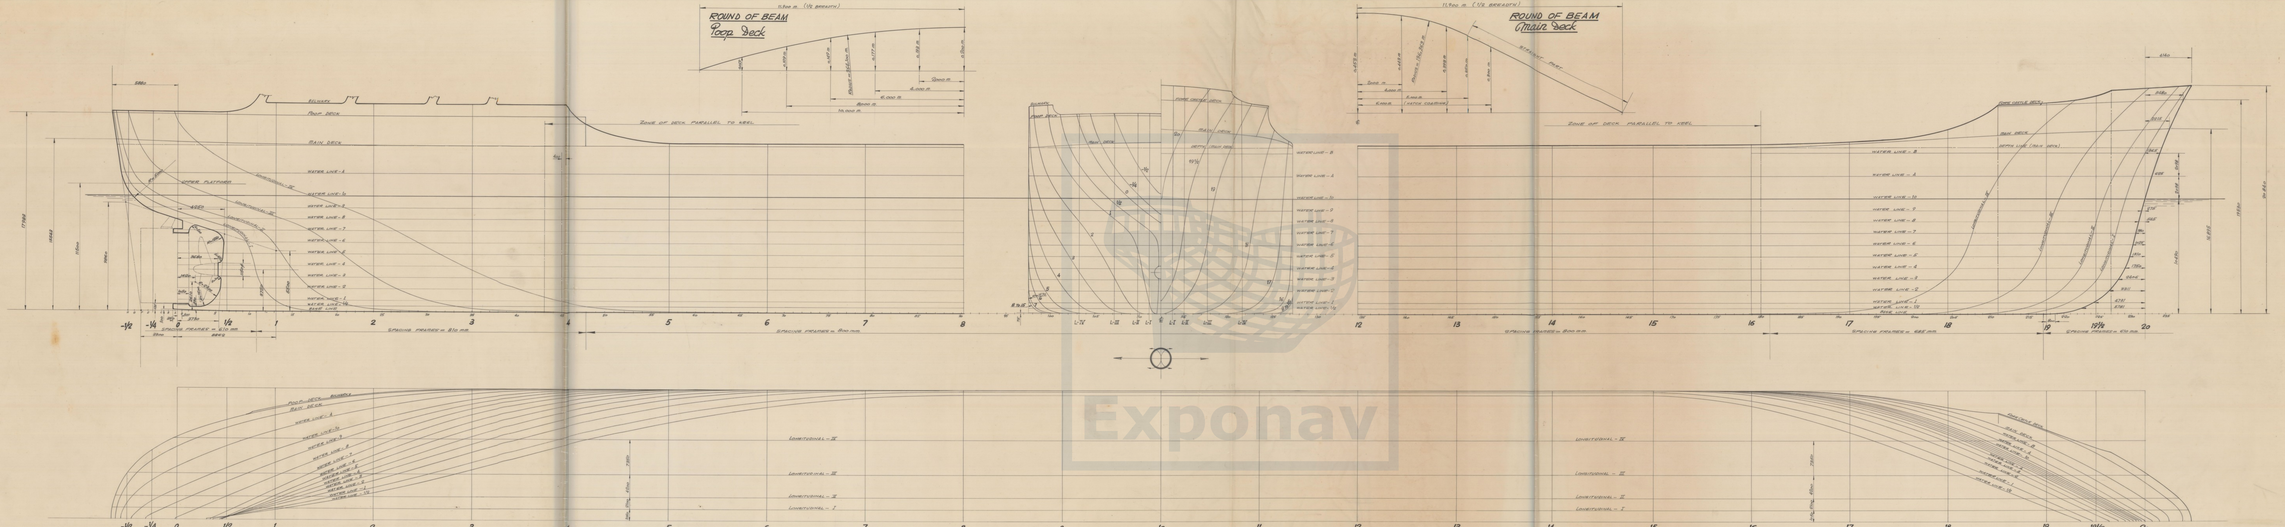
ROUND OF BEAM
Poop Deck
ROUND OF BEAM
Main Deck
ZONE OF DECK PARALLEL TO KEEL
SPACING FRAMES = 800 mm.
SPACING FRAMES = 610 mm.
SPACING FRAMES = 686 mm.
SPACING FRAMES = 610 mm.
SPACING FRAMES = 610 mm.
SPACING FRAMES = 610